
# ACWORTH 16301
# BRIDGE REPLACEMENT PROJECT
# NH ROUTE 123A OVER BOWERS BROOK
# PUBLIC INFORMATION MEETING PLAN

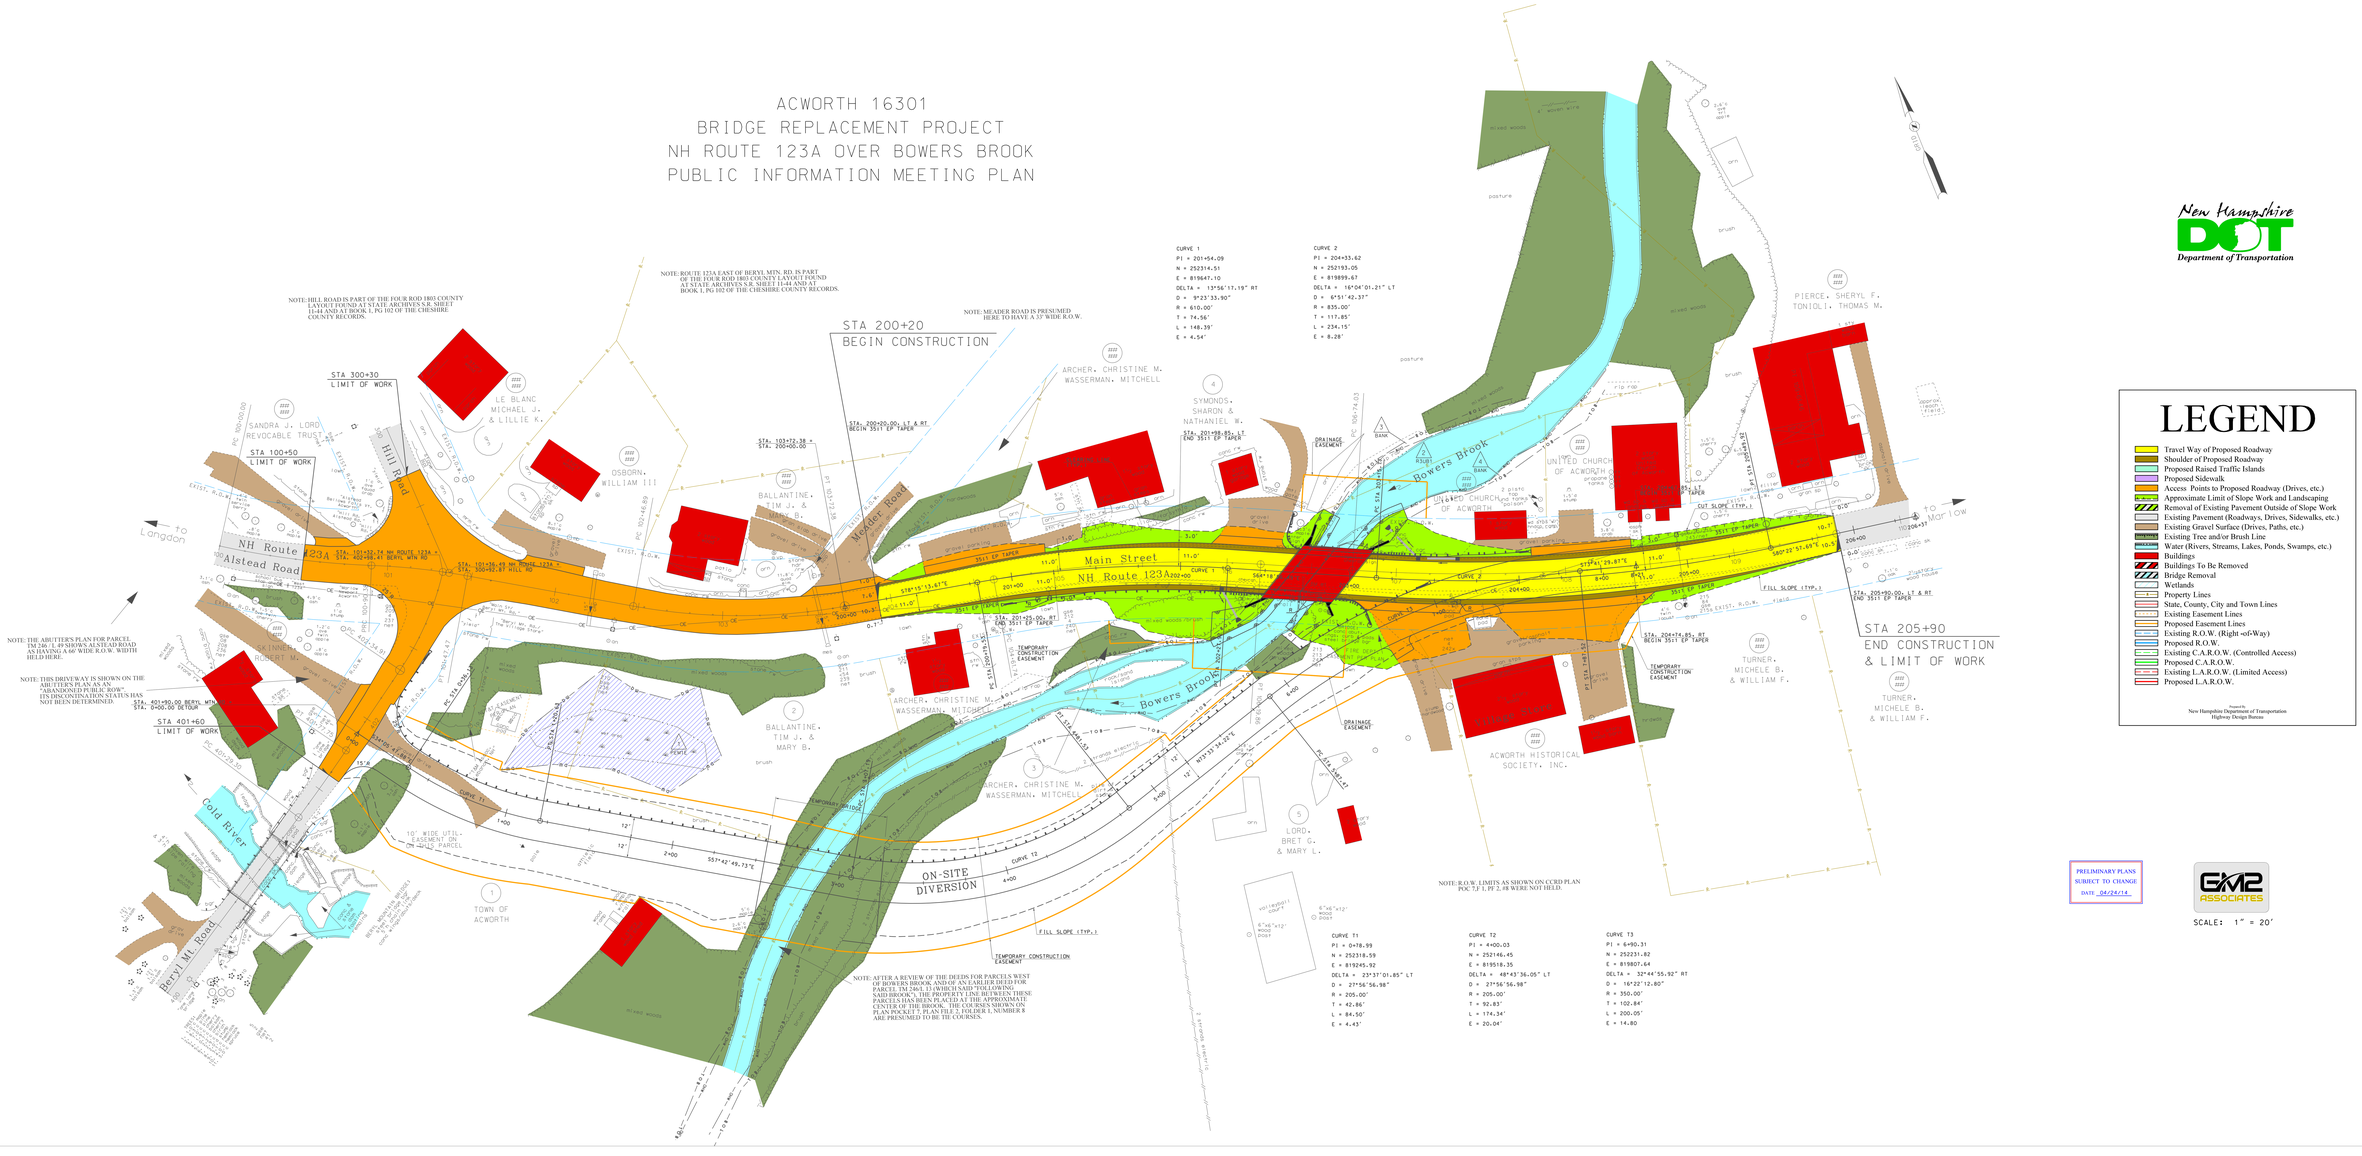





New Hampshire DOT
Department of Transportation

PRELIMINARY PLANS
SUBJECT TO CHANGE
DATE 04/24/14

GM2 ASSOCIATES

SCALE: 1" = 20'